


Green Thuja Giants
around yard perimeter
space 6-ft on center

4-ft height fence
black aluminum

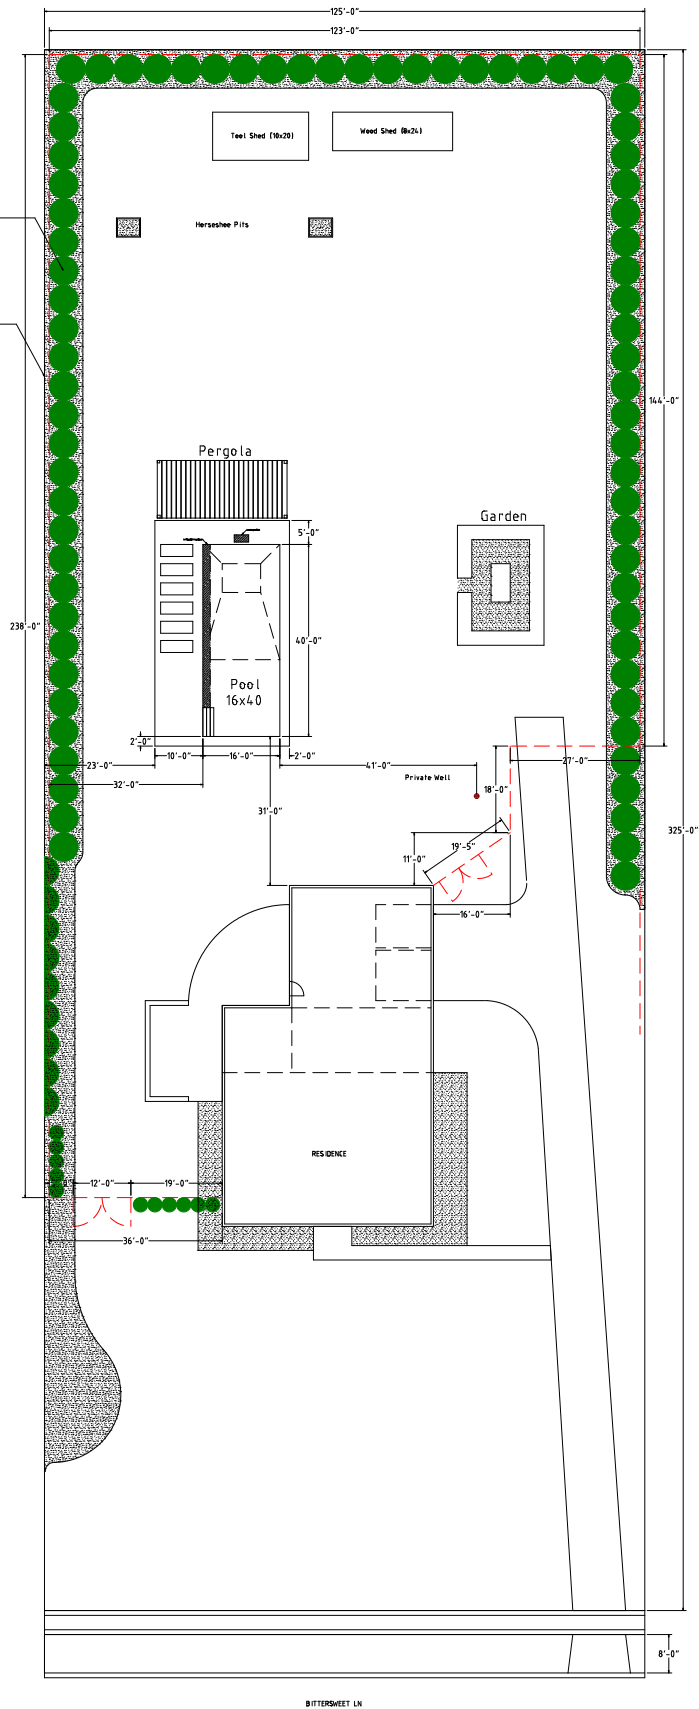

BITTERSWEET LN

75 Bittersweet Lane

South Glastonbury, CT

Project Jarod & Hannah's Yard Design

Date 1 February 2025

Stage Concept Design

Overall dimensions 125x320 ft / 40,000 sq.ft. / 0.918 acres

Drawn Jarod Romankiw

Revision 01